

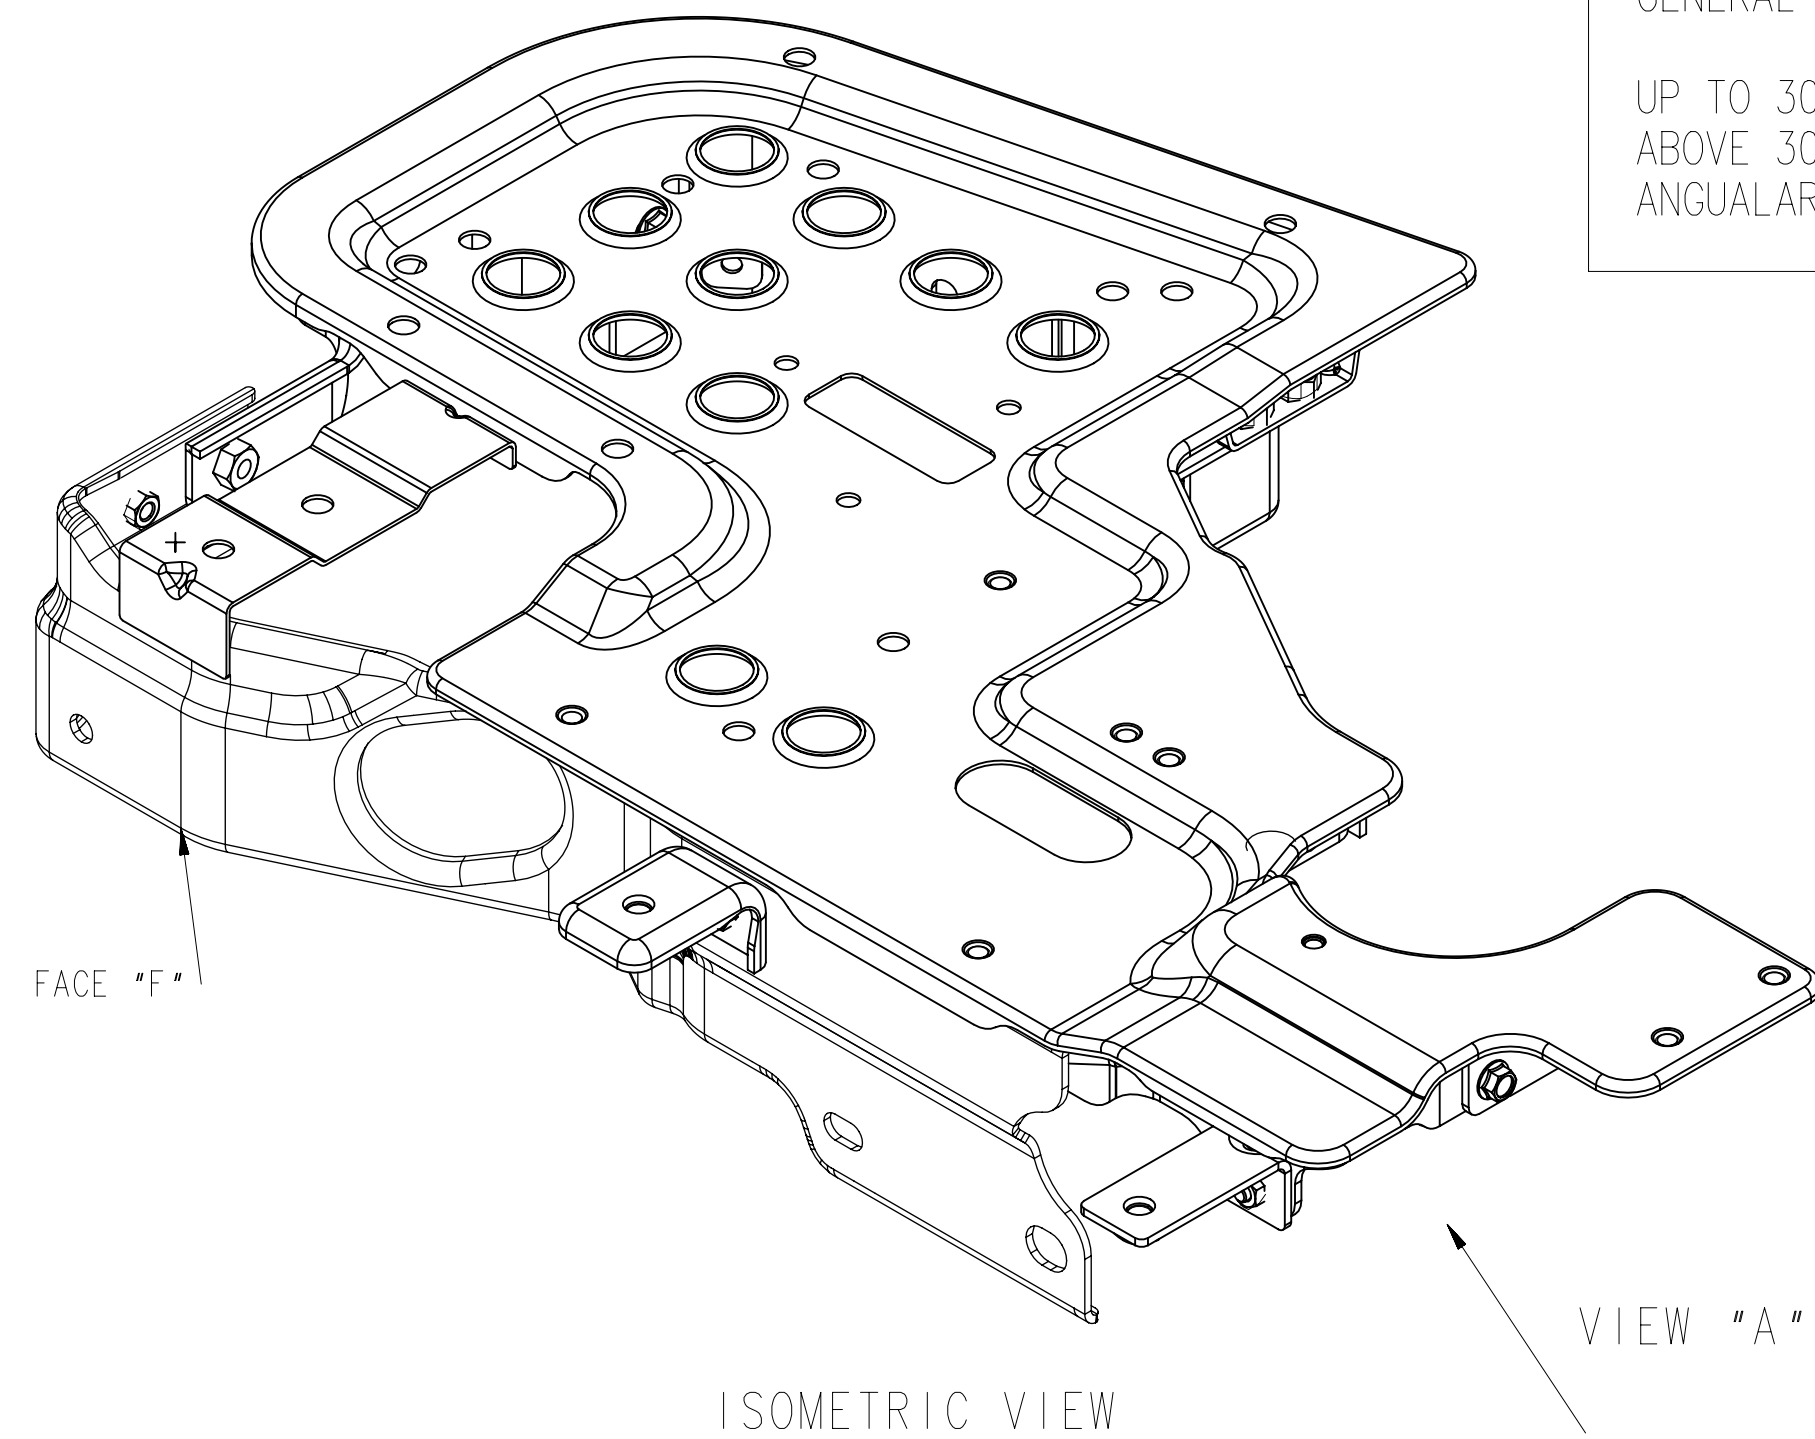
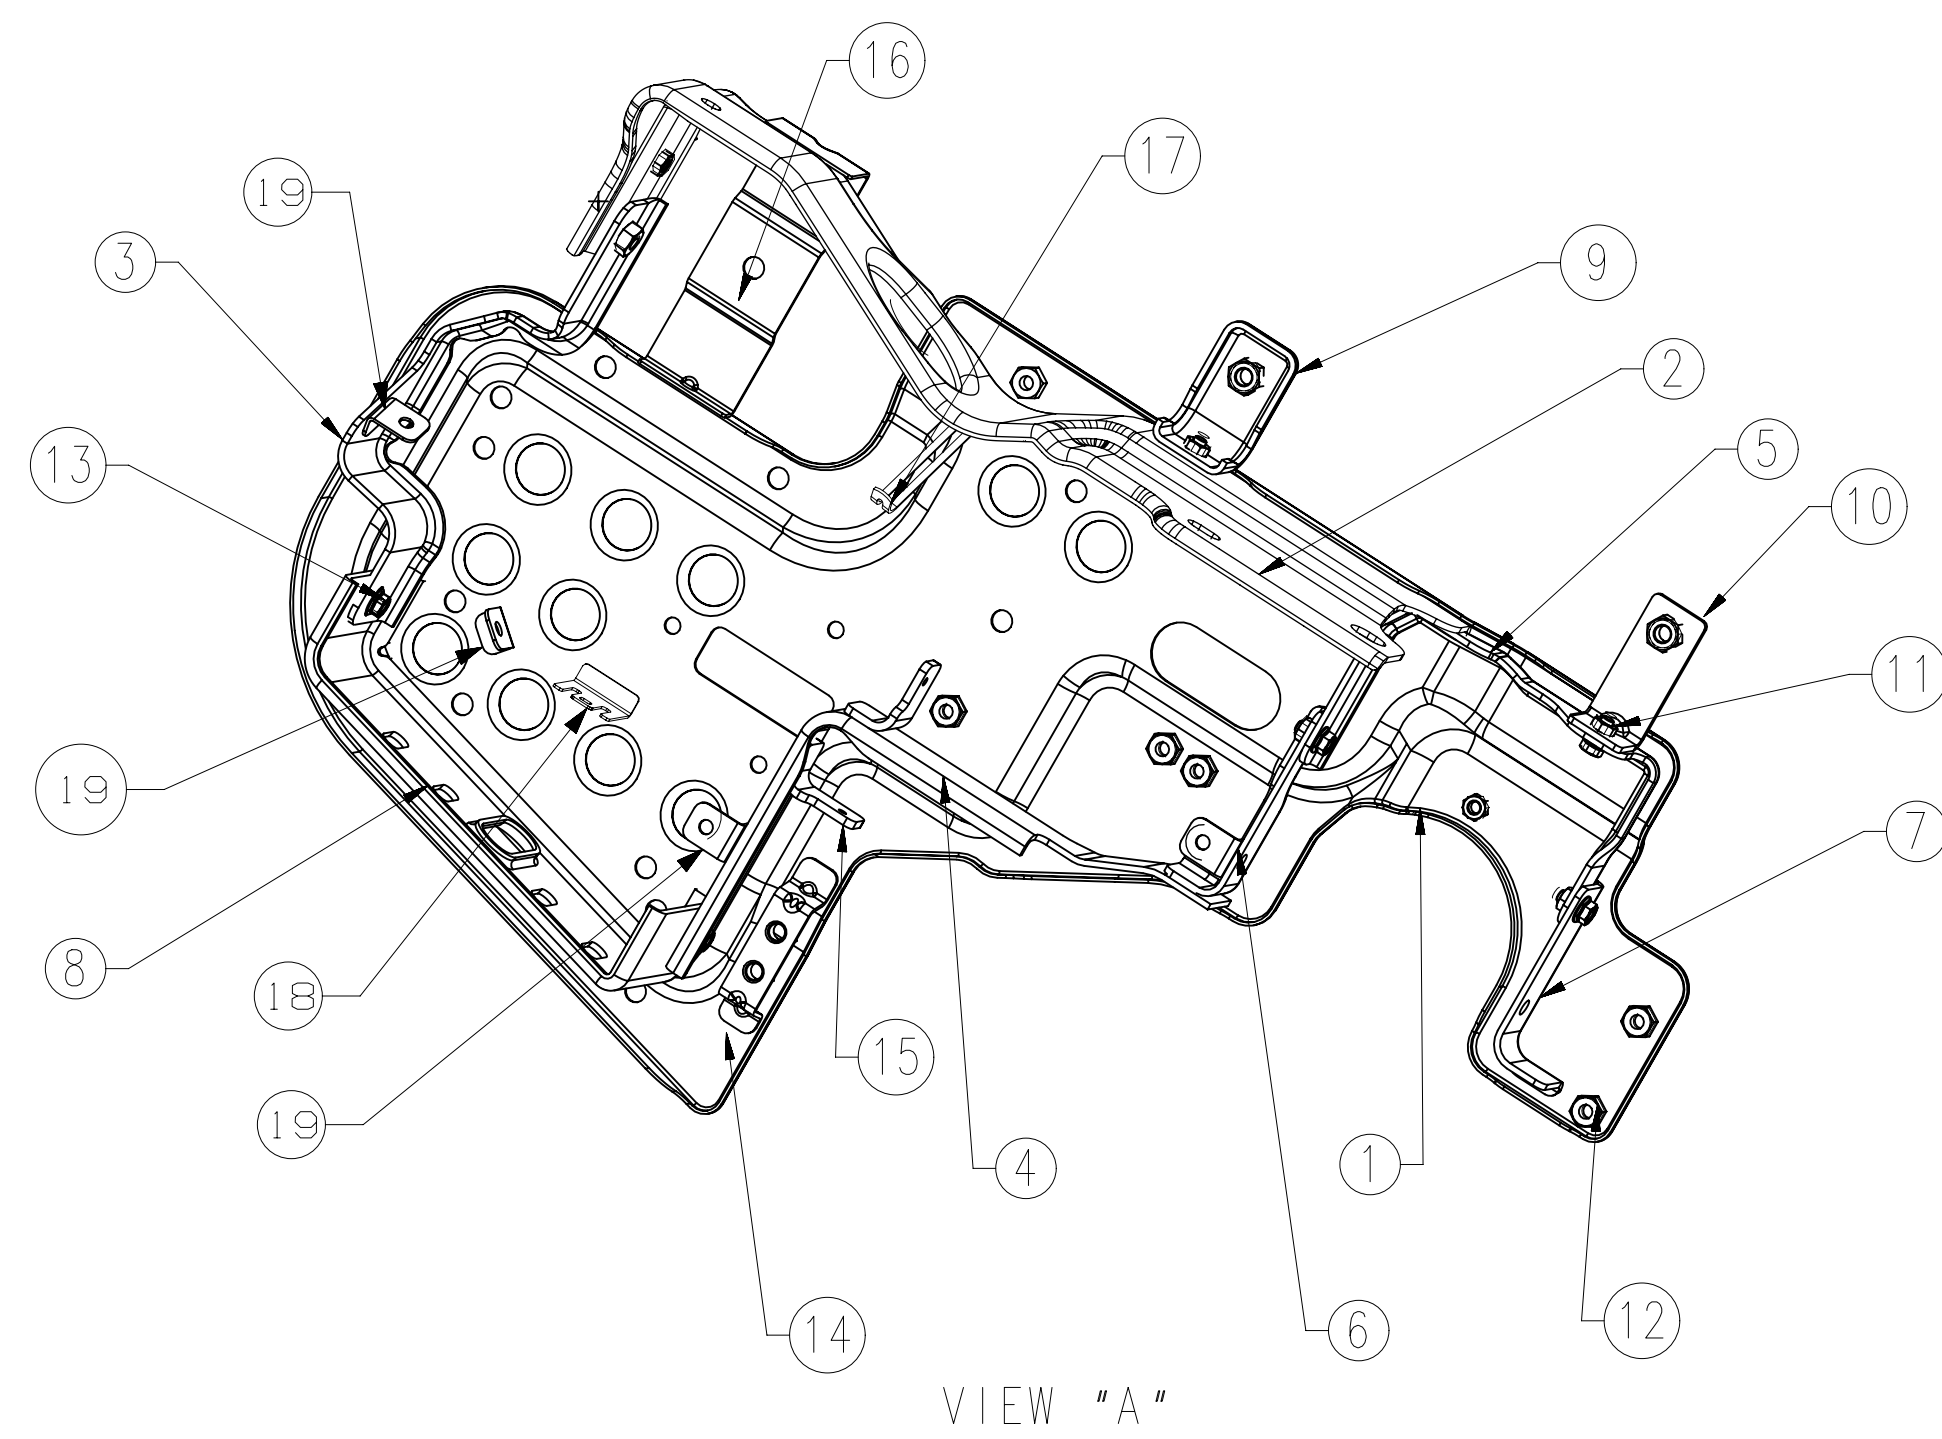
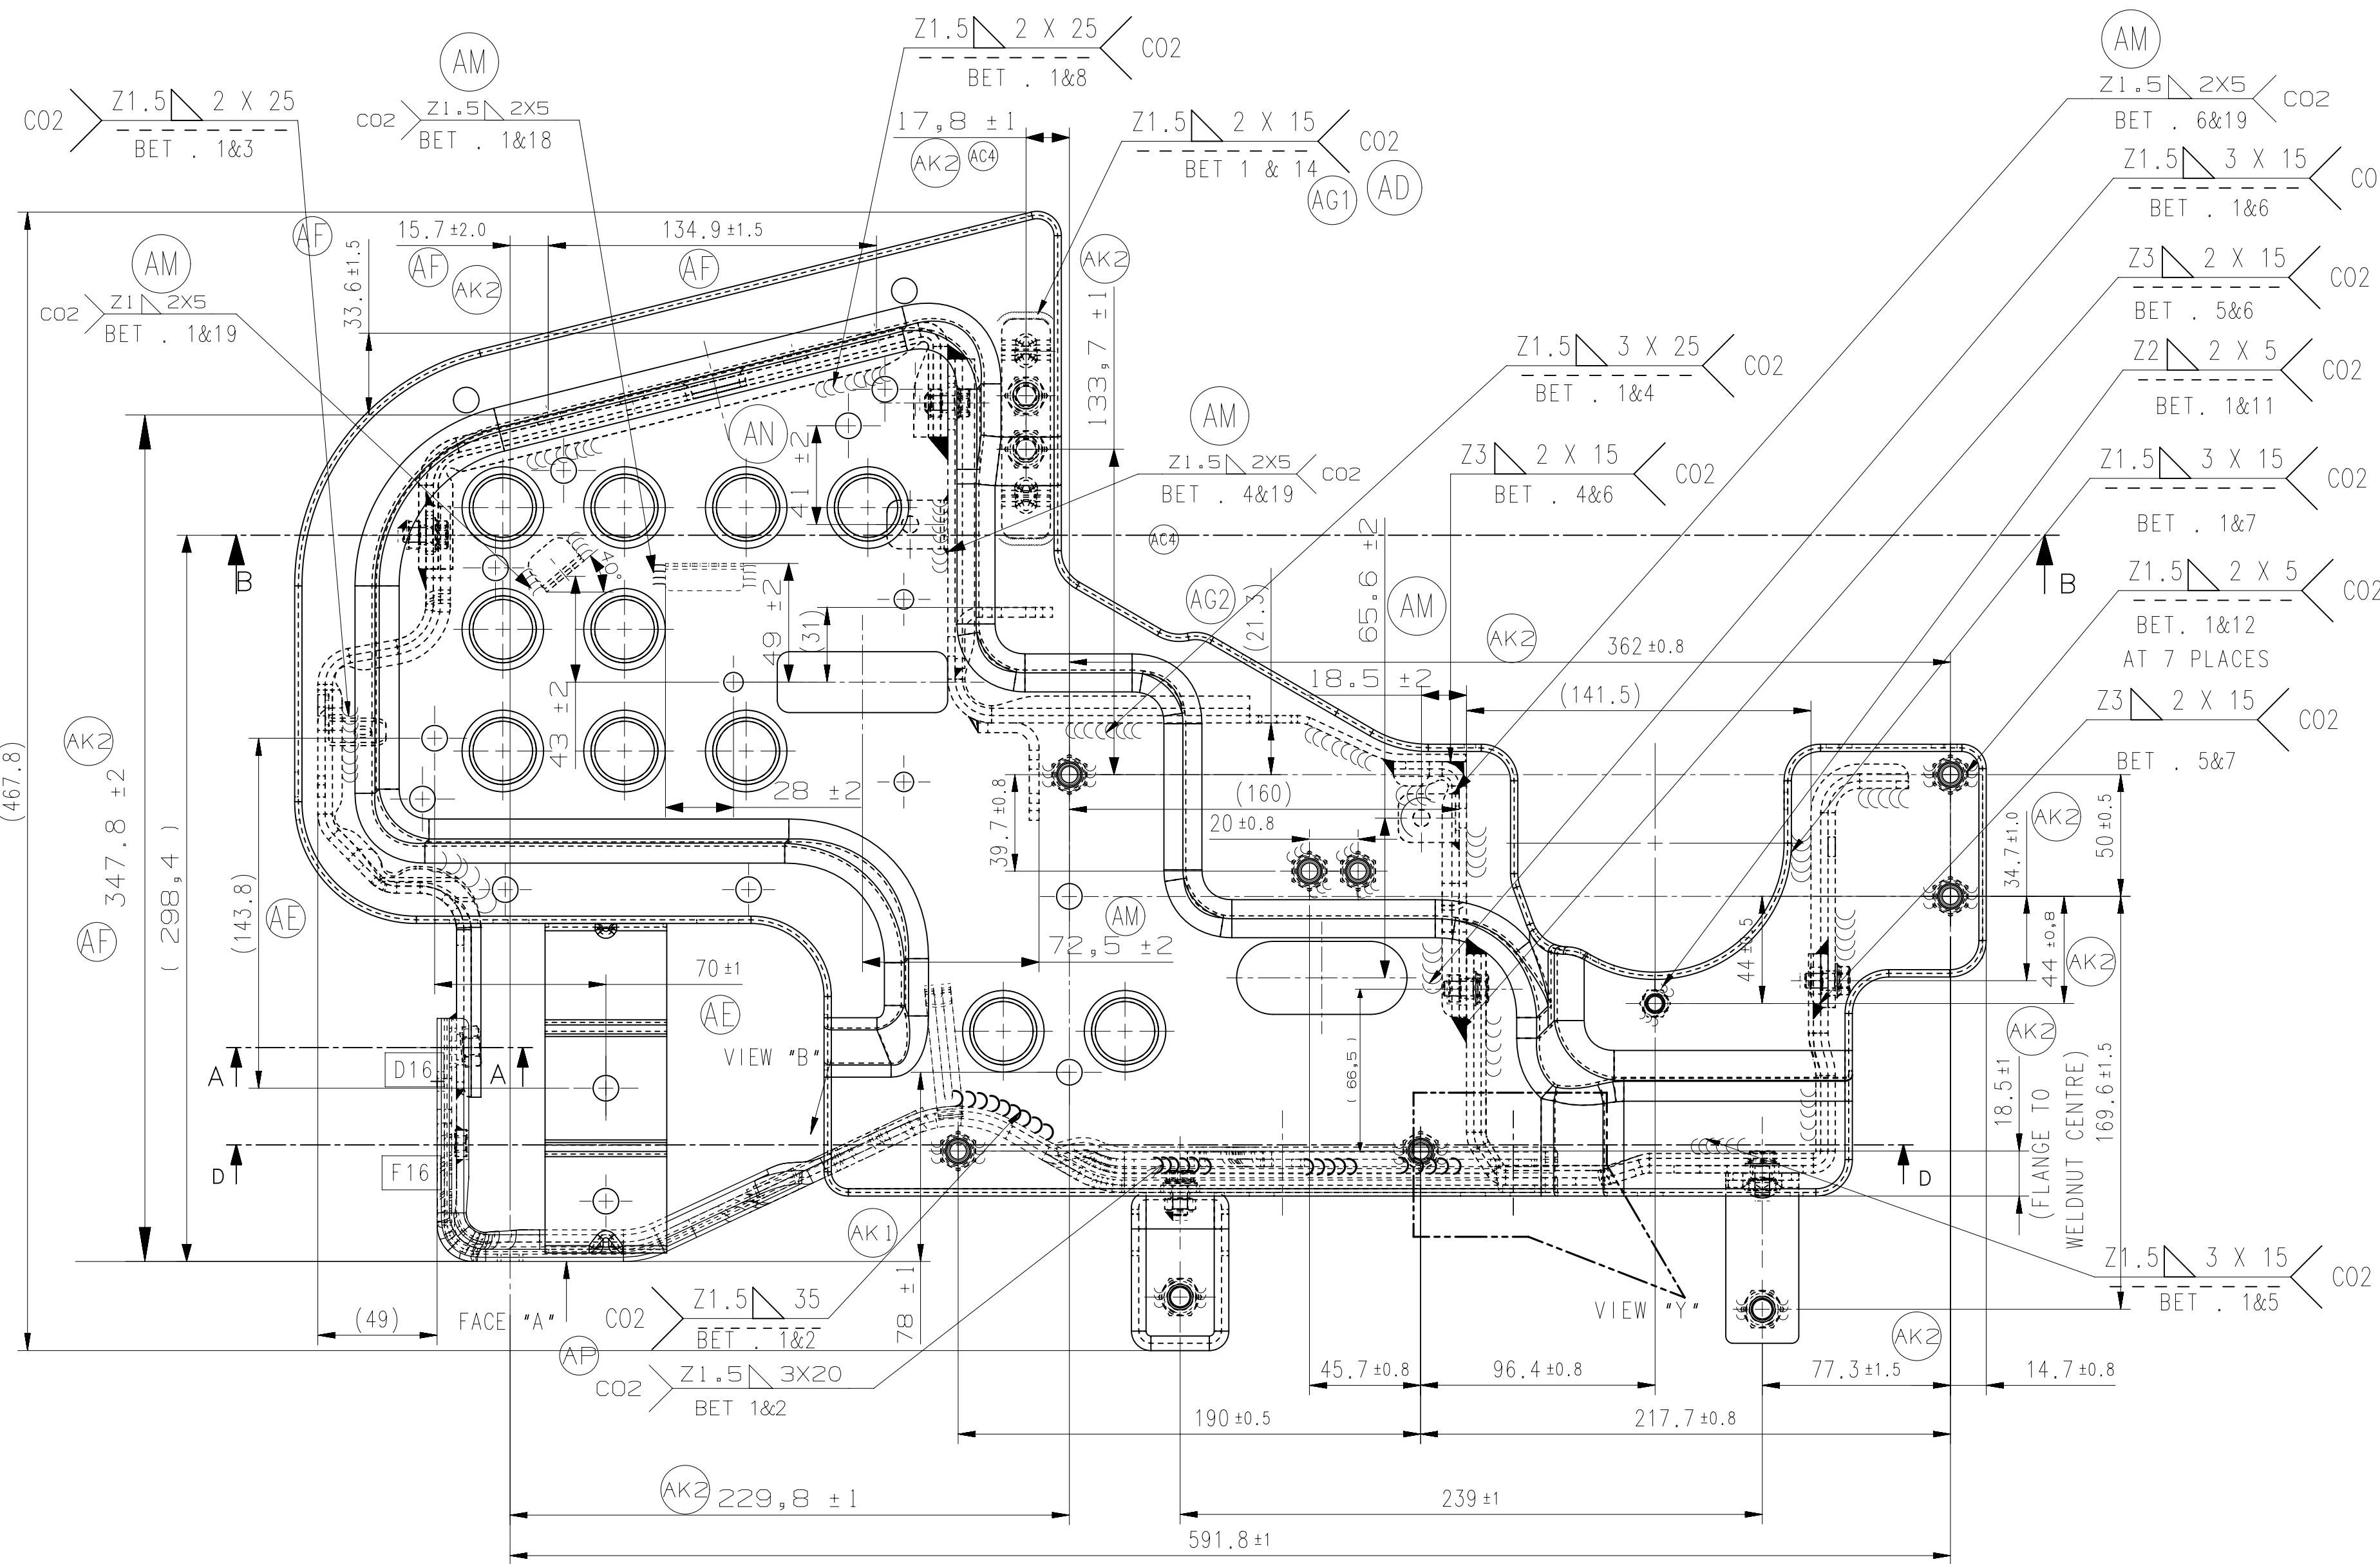
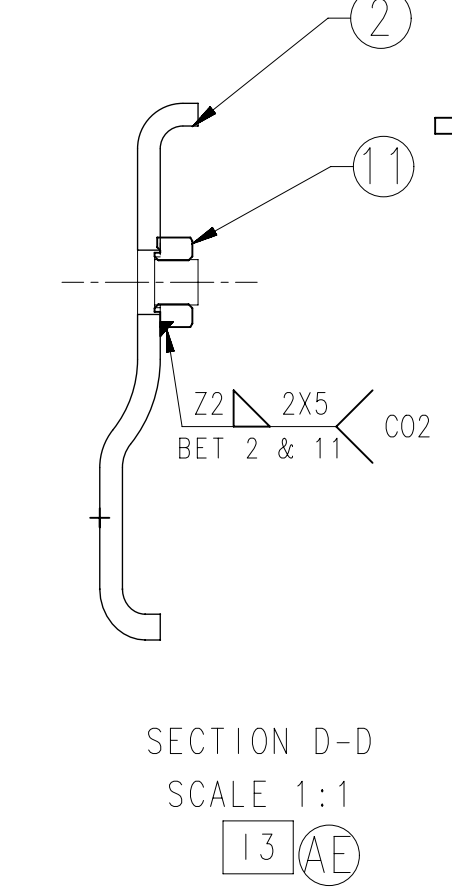
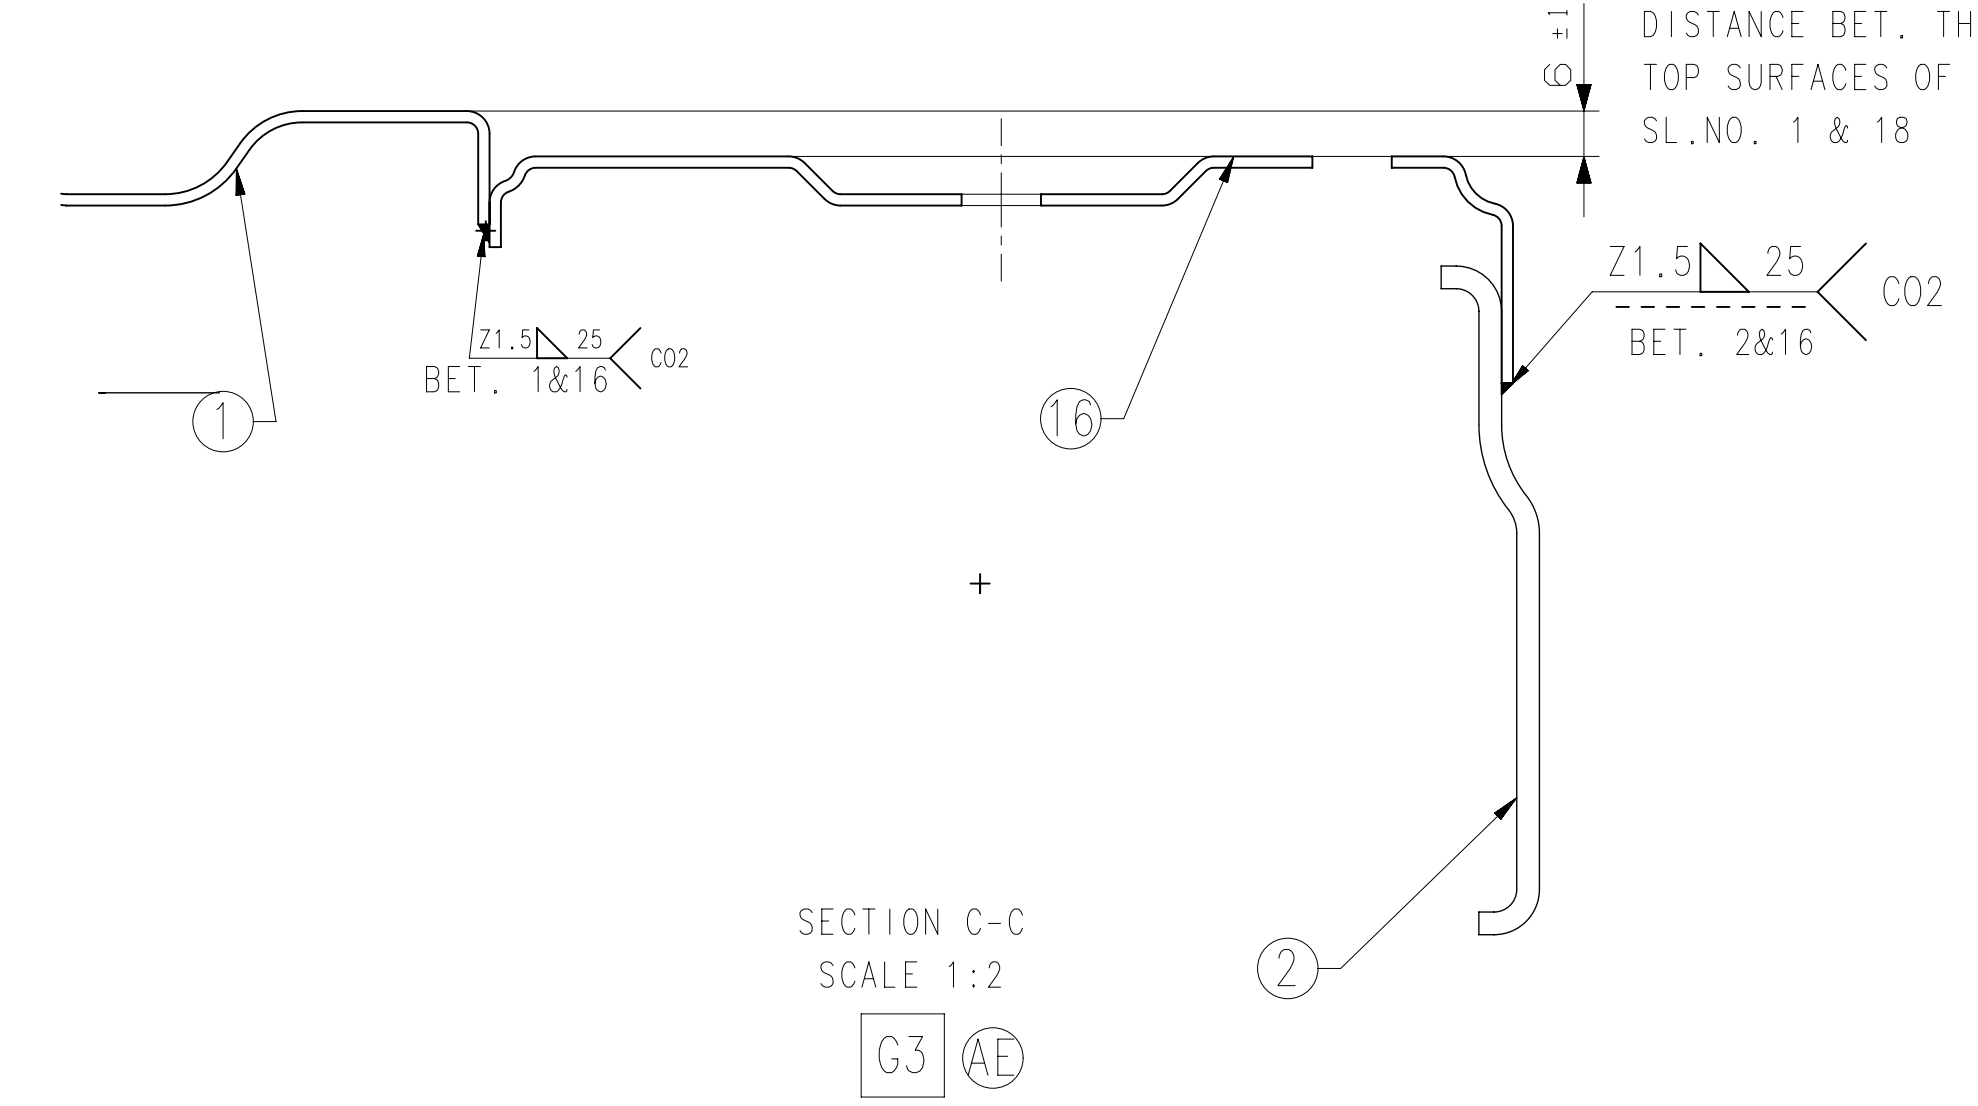
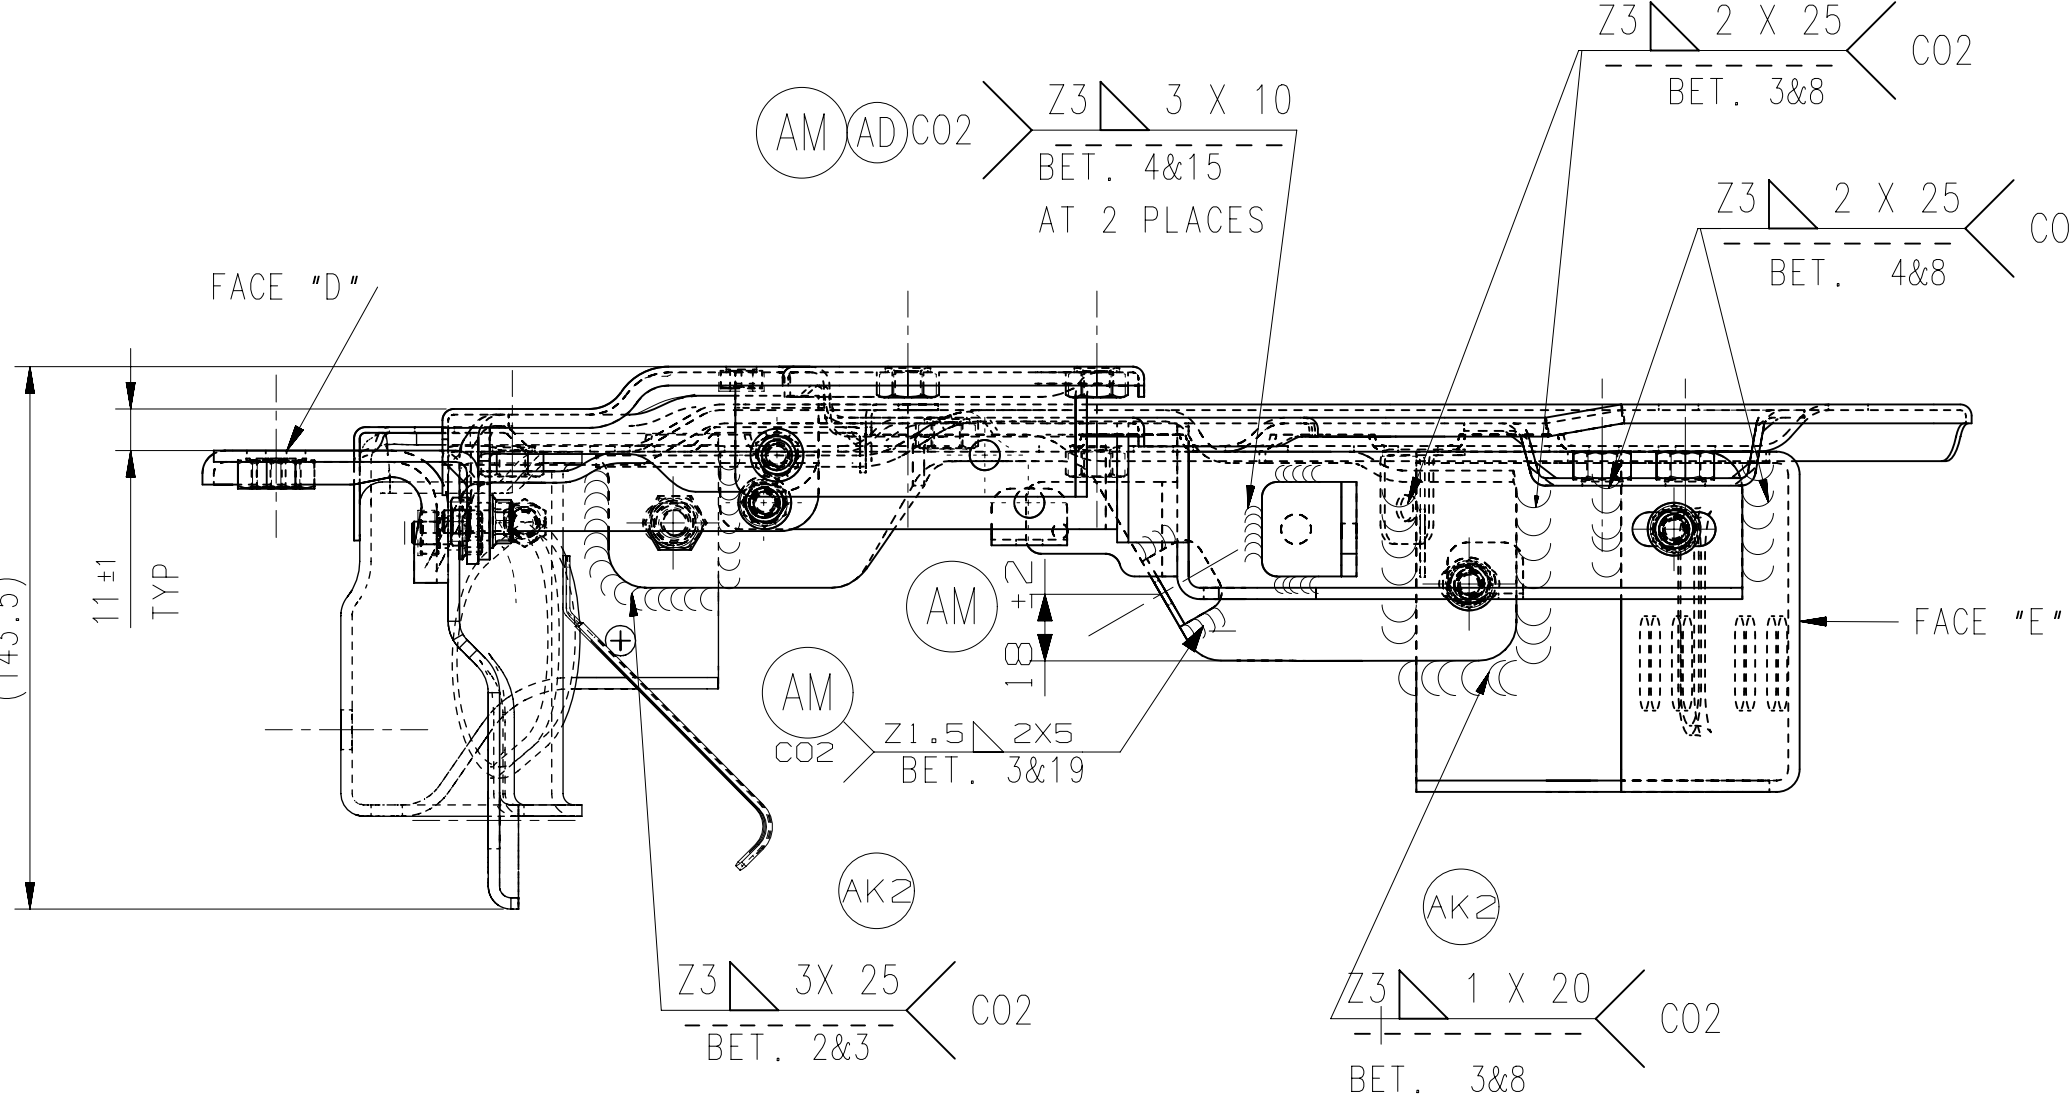
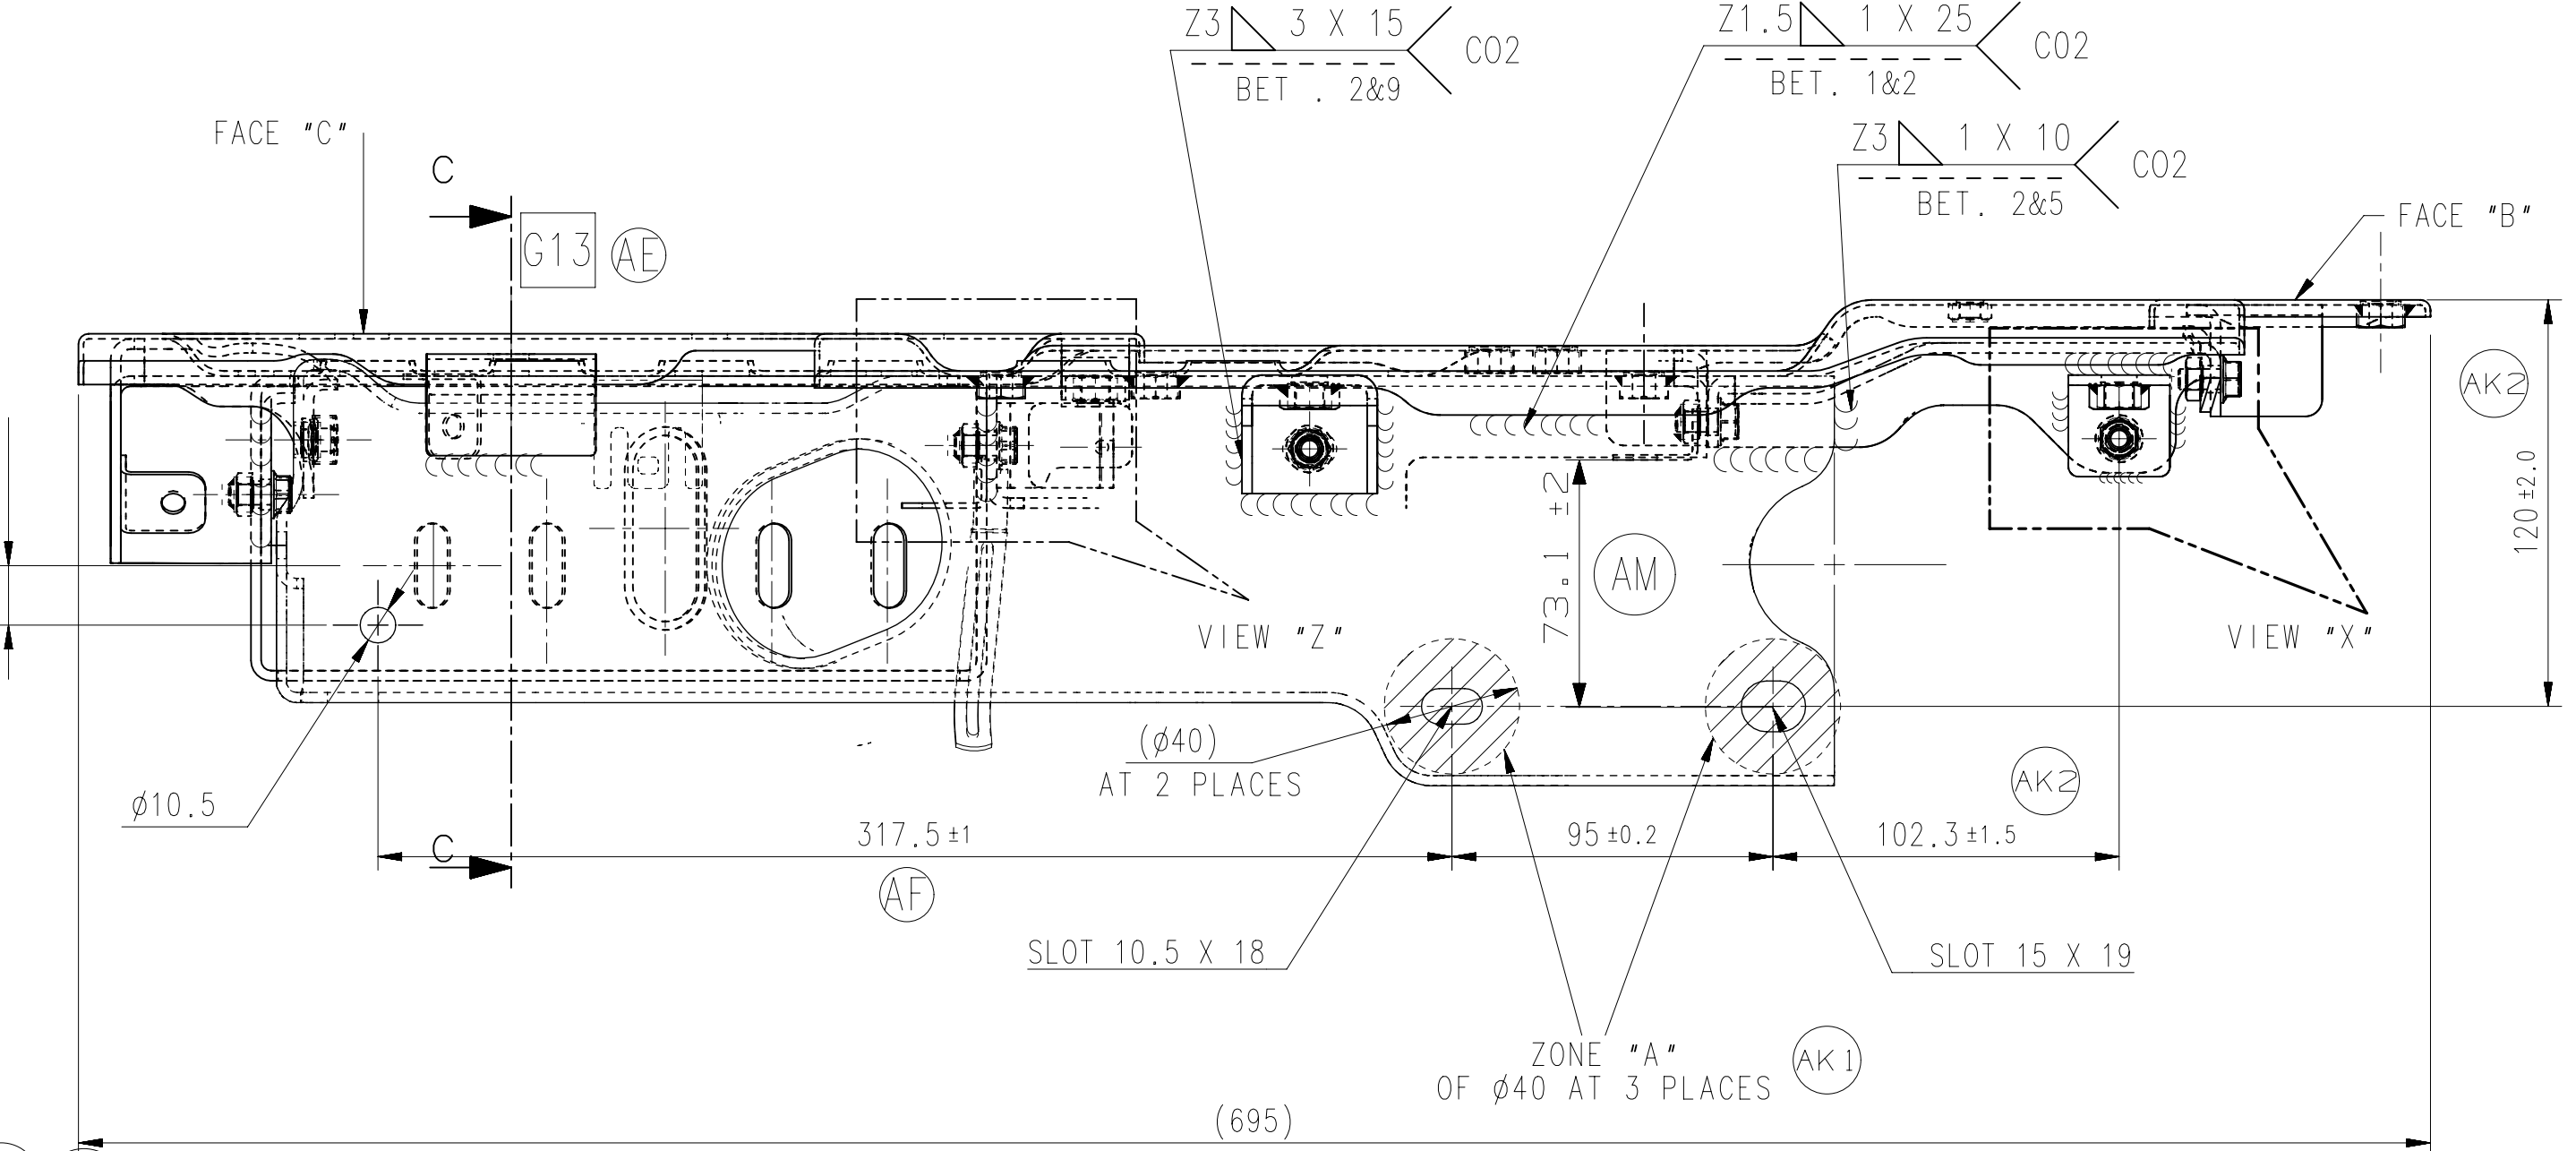


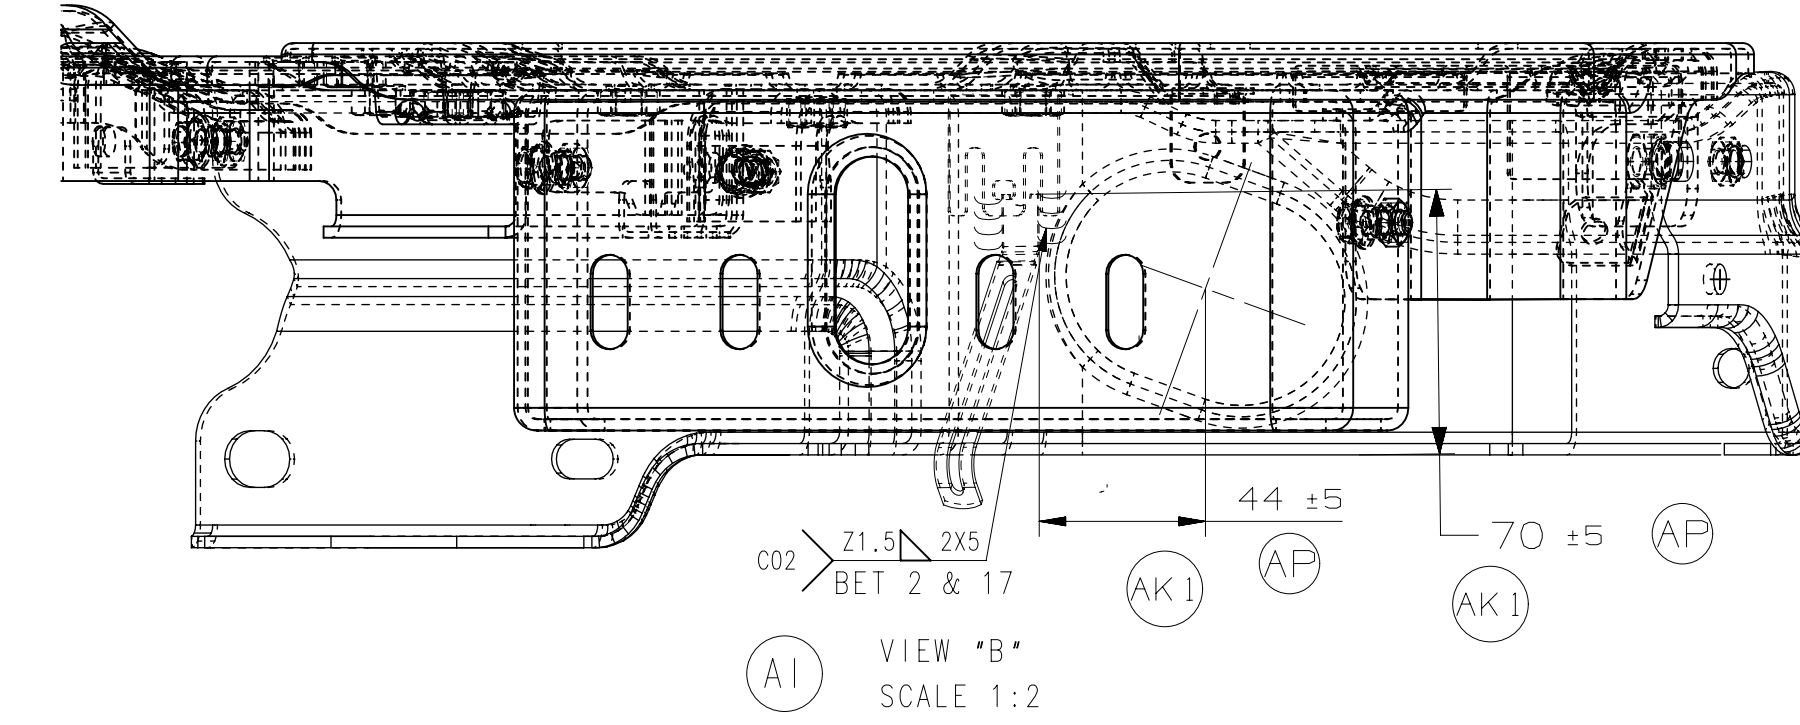

UNSPECIFIED TOLERANCE:
GENERAL TOLERANCE:
UP TO 300 : ±0.8
ABOVE 300 : ±1.0
ANGULAR TOLERANCE : ±1°

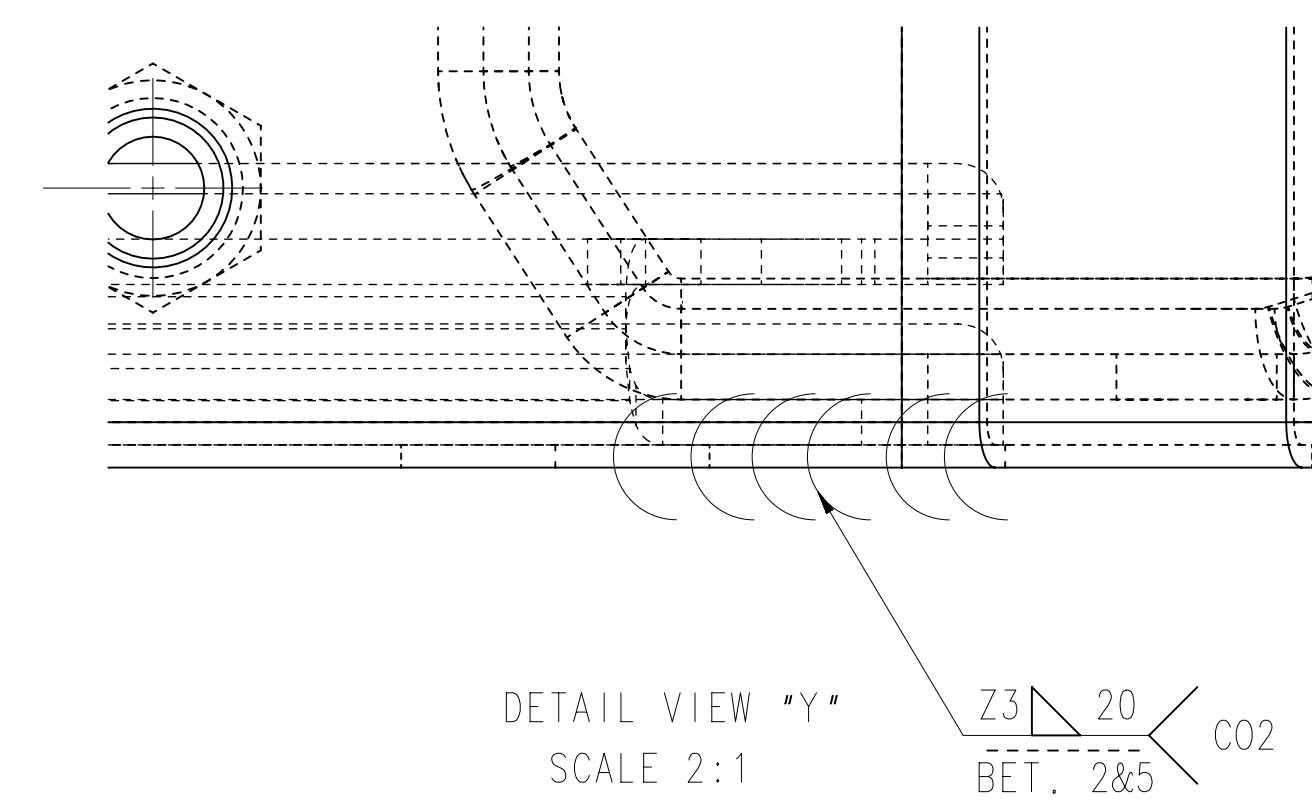

WELDING TABLE:		AC2	AD	AE	A1	AK1	AM
WELDING BETWEEN THE PARTS	WELDING LENGTH	Z1.5	Z2	Z3	BOLT JOINTS	VIEWS	
1 & 2	120					TOP VIEW	AF
1 & 3	50					TOP VIEW	
1 & 4	75					TOP VIEW	
1 & 5	45					TOP VIEW	
1 & 6	45					TOP VIEW	
1 & 7	45					TOP VIEW	
1 & 8	50					TOP VIEW	
1 & 11	10					TOP VIEW	
1 & 12	70					TOP VIEW	
1 & 14	30					TOP VIEW	
2 & 3			70		INOS	RIGHT VIEW	
2 & 5			30			FRONT VIEW	
2 & 9			45		INOS	FRONT VIEW	
3 & 8			70		INOS	RIGHT VIEW	
3 & 12		10				SEC A-A	
4 & 6			30			TOP VIEW	
4 & 8			50		INOS	RIGHT VIEW	
5 & 6			30		INOS	TOP VIEW	AM
5 & 7			30		INOS	TOP VIEW	
5 & 10			30		INOS	DETAIL VIEW -X	
11 & 13		60				SEC B-B	
4 & 15			60			RIGHT VIEW	AM
1 & 16		25				SEC C-C	
2 & 16		25				SEC C-C	
2 & 11			10			SEC D-D	
2 & 17			10			VIEW B	
1 & 18			10			TOP VIEW	AM
1 & 19			10			TOP VIEW	AM
3 & 19			10			RIGHT VIEW	AM
4 & 19			10			TOP VIEW	AM
6 & 19			10			TOP VIEW	AM

BILL OF MATERIALS :					AC2	AB1	AM
S.NO	PART NO	PART NAME	MATERIAL	QTY	WEIGHT		
19.	007544975Y1	HARNES MTG BRKT	MM21-D* 1.5mm THK AS PER GOO 0167	04	0.008	AM	
18.	007704962U1	SCUTTLE HARNES CONNECTOR	MM21-D* 1.2mm THK AS PER GOO 0167	01	0.010	AM	
17.	000060811M01	CLIP	STD	01	0.010	A1	
16.	007543841C2	FLOOR MAT MTG GUSSET	MM21-D* 1.5mm THK AS PER GOO 0167	01	0.104	A1	
15.	007543571C1	SPRING MOUNTING PLATE	MM11-D* 4mm THK AS PER GOO 0169	02	0.0397	AE	
14.	007543552C92	FENDER SUPPORTING BRACKET ASSEMBLY	MM21-D* 2mm THK AS PER GOO 0169	01	0.048	AC1	
13.	STD	FLANGED BOLT M8X16 JIS B1189 TYPE-2 CLASS 8	IS-1367 & CLASS 8.8	06	-----	AC1	
12.	STD	M8 WELD NUT	AS PER IS-8856 CLASS 8	08	-----		
11.	STD	M6 WELD NUT	AS PER IS-8856 CLASS 6	06	-----		
10.	007542037C91	MIDDLE FLOOR MTG BKT ASSY REAR RH	-----	01	0.0634	AE	
9.	007542033C91	MIDDLE FLOOR PANEL MTG BKT ASSY	-----	01	0.0980	AC1	
8.	007541895C1	FOOT STEP GUSSET RH	MM11-D* 3mm THK AS PER GOO 0169	01	0.6889		
7.	007542292C1	RH FLOOR REAR MTG STIFFNER REAR	MM11-D* 3mm THK AS PER GOO 0169	01	0.1052		
6.	007542291C1	RH FLOOR REAR MTG STIFFNER FRONT	MM11-D* 3mm THK AS PER GOO 0169	01	0.0887		
5.	007541864C1	FLOOR PANEL REAR MTG STIFFNER RH	MM11-D* 3mm THK AS PER GOO 0169	01	0.1704		
4.	007541863C1	REAR AND FRONT MTG STIFFNER RH	MM11-D* 3mm THK AS PER GOO 0169	01	0.3358		
3.	007541862C1	FLOOR PANEL MAIN MTG STIFFNER RH	MM11-D* 3mm THK AS PER GOO 0169	01	0.2905	AD	
2.	007541861C3	FLOOR PANEL MAIN MTG BKT RH	MM11-D* 3mm THK AS PER GOO 0169	01	1.3251	AE	
1.	007541860C2	FLOOR PANEL RH	MM21-D* 1.5mm THK AS PER GOO 0167	01	1.8866	AC1	

- NOTE :
- THE IGES/IDEAS GENERATED MATHEMATICAL DATA IS THE MASTER FOR THE PART.
 - NON DIMENSION PART INFORMATION SHOWN ON THE DRAWING IS FOR REFERENCE ONLY
 - PART MUST BE FREE FROM FRACTURE, FLASH & SHARP EDGES AND ANY SURFACE IMPERFECTIONS, THAT MAY AFFECT FIT OR FUNCTIONING OF THE PART.
 - UNSPECIFIED RADIUS SHOULD BE ONE METAL THICKNESS.
 - FACES *A TO *F* (FACE *F* SHOWN IN ISOMETRIC VIEW) AND ZONE ** SHOULD BE FREE FROM WELD SPATTERS
 - METAL FINISHING TO BE DONE FOR FACES *B1*, *C*, *D*, *D* AFTER WELDING.
 - CO2 WELDING MARKS ALLOWED FACES *B*, *C*, *D*, *D*.
 - MARKED MATERIAL TO BE CONFIRMED BEFORE WELDING.
 - THIS DRAWING IS SAME AS 007541847C92 EXCEPT FOR SL NO 18 & 19

ERIB00005345	AG	B15	PRODUCTION RELEASE	VS	VS	VB	14/12/18
ECN18P00426B	AP	H3,E3 B4,H14	SL 2 007541861C3 WAS 007541861C2 - WELDING BETWEEN 1 & 2 UPDATED, SN 17 REPOSITIONED & REL DIM UPDATED	AVA	TRD	VB	2/5/18
ECN17P002343	AN	B4,K3	SL 2 007541861C2 WAS 007541861C1, DIM 41 WAS 51	AVA	TRD	VB	24/10/17
ECN	LET	LOC	REVISIONS	DSNR	CKR	APPR	DATE

EKN17P	001372	AM	SL WELDED AND AS PER 1 MMT AND TOLERANCE 0.1MM. ALL DIMENSIONS AND MEASUREMENTS ARE TO BE MADE, WELDING AND FINISHING	PNR	OKR	BP	05/02/17
EKN18P	001372	AL	SL NO 1 MODIFIED & WEIGHT UPDATED	SP	OKR	BN	05/02/17
EKN18P	001372	AK2	ANY NO INFORMATION SHOWN IN DIMENSIONS AND FINISHING IS TO BE MAINTAINED AND FINISHING IS TO BE MAINTAINED AND FINISHING IS TO BE MAINTAINED	SP	OKR	BN	05/02/17
EKN18P	001372	AK1	ANY NO INFORMATION SHOWN IN DIMENSIONS AND FINISHING IS TO BE MAINTAINED AND FINISHING IS TO BE MAINTAINED AND FINISHING IS TO BE MAINTAINED	SP	OKR	BN	05/02/17
EKN17P	001372	AJ	ANY NO INFORMATION SHOWN IN DIMENSIONS AND FINISHING IS TO BE MAINTAINED AND FINISHING IS TO BE MAINTAINED AND FINISHING IS TO BE MAINTAINED	SP	OKR	BN	05/02/17
EKN17P	001372	AG1	ANY NO INFORMATION SHOWN IN DIMENSIONS AND FINISHING IS TO BE MAINTAINED AND FINISHING IS TO BE MAINTAINED AND FINISHING IS TO BE MAINTAINED	SP	OKR	BN	05/02/17
EKN17P	001372	AG2	ANY NO INFORMATION SHOWN IN DIMENSIONS AND FINISHING IS TO BE MAINTAINED AND FINISHING IS TO BE MAINTAINED AND FINISHING IS TO BE MAINTAINED	SP	OKR	BN	05/02/17
